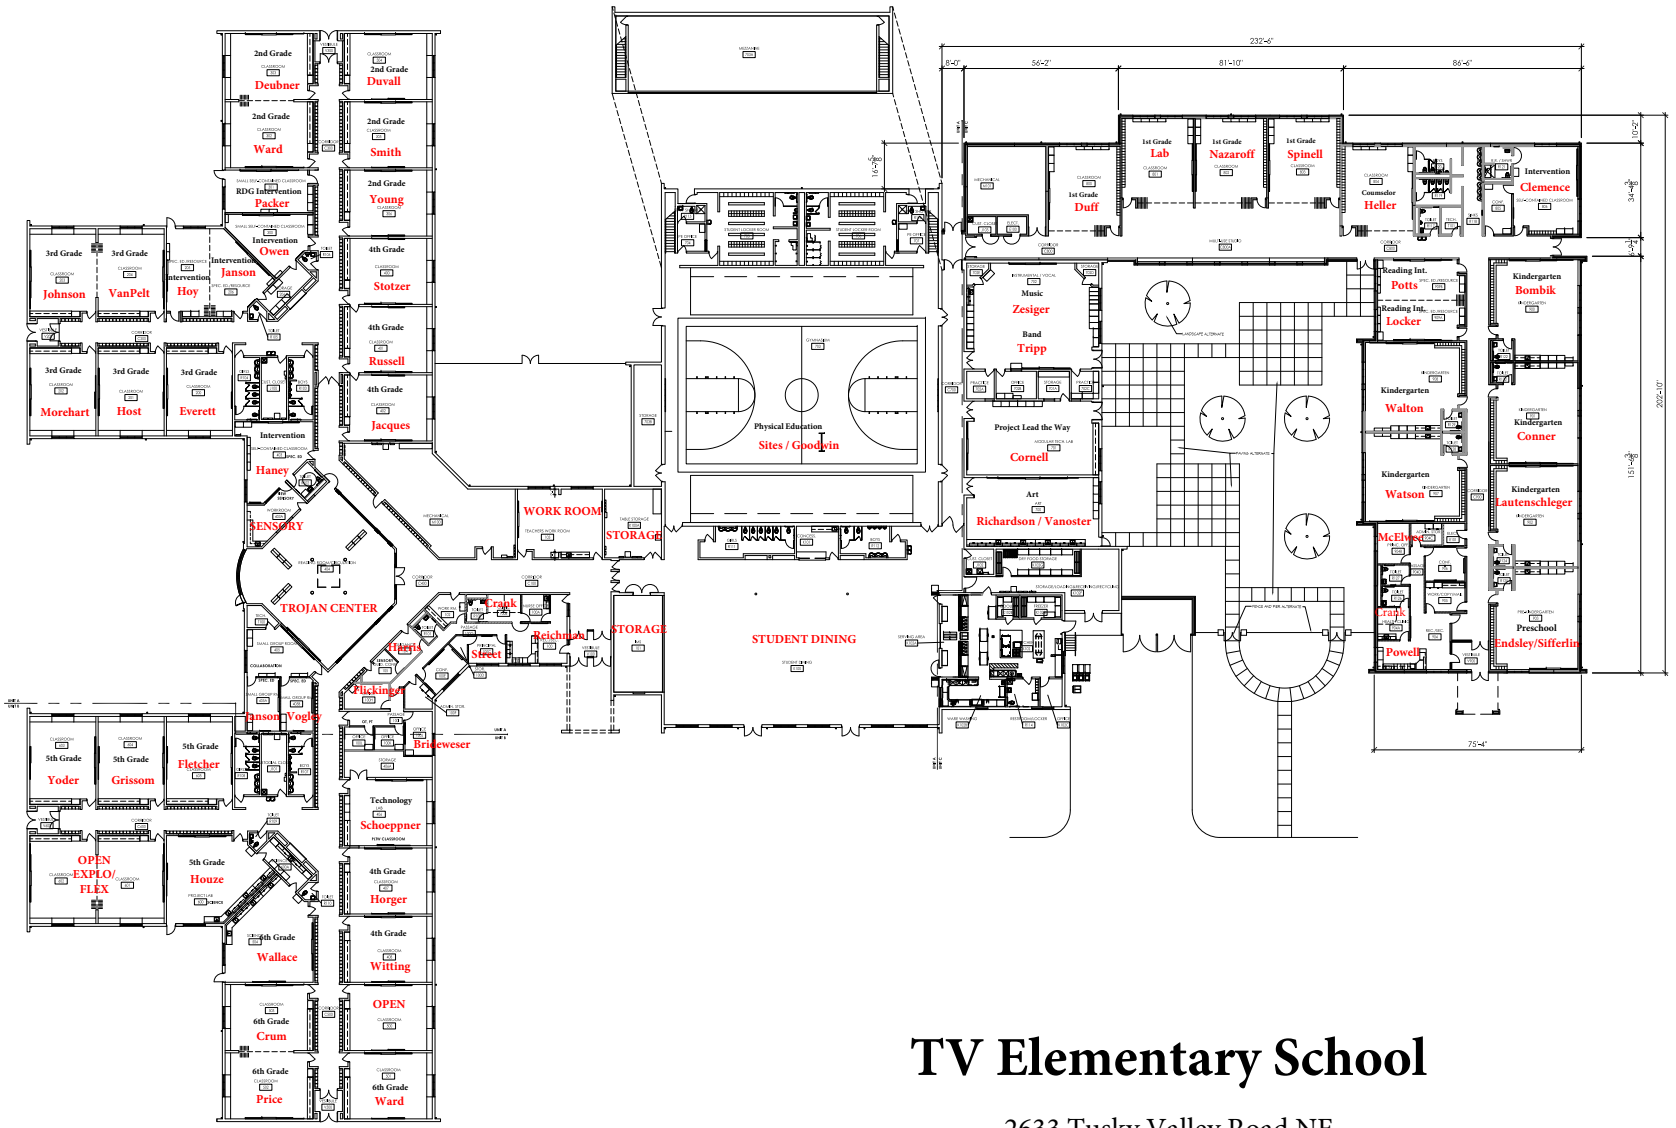

TV Elementary School

2633 Tusky Valley Road NE
Zoarville, Ohio 44656

COMPOSITE PLAN
SCALE: 1/16" = 1'- 0"

JOB NO.
1701-03

REVISIONS

NO.	DATE	BY	DESCRIPTION

DRAWN BY:
CHECKED BY:
DATE: NOVEMBER 4, 2022

TUSCARAWAS VALLEY MS CONVERSION TO PK-6 SCHOOL
TUSCARAWAS VALLEY LOCAL SCHOOL DISTRICT
ZOARVILLE, OHIO 44656

LESKO ASSOCIATES INC.
ARCHITECTS CLEVELAND, OHIO 44145 PLANNERS

STATE OF OHIO
ROBERT W. RATCHFORD JR.
9991
Registered Architect
ROBERT W. RATCHFORD JR.
LICENSE #9991
EXP. DATE 12/31/2022

STATE OF OHIO
SEVEN K. AYAT
10709
Registered Architect
SEVEN K. AYAT
LICENSE #10709
EXP. DATE 12/31/2022

BID PACKAGES
BIDDING DOCUMENTS

COMPOSITE PLAN

SHEET NO.
2.002